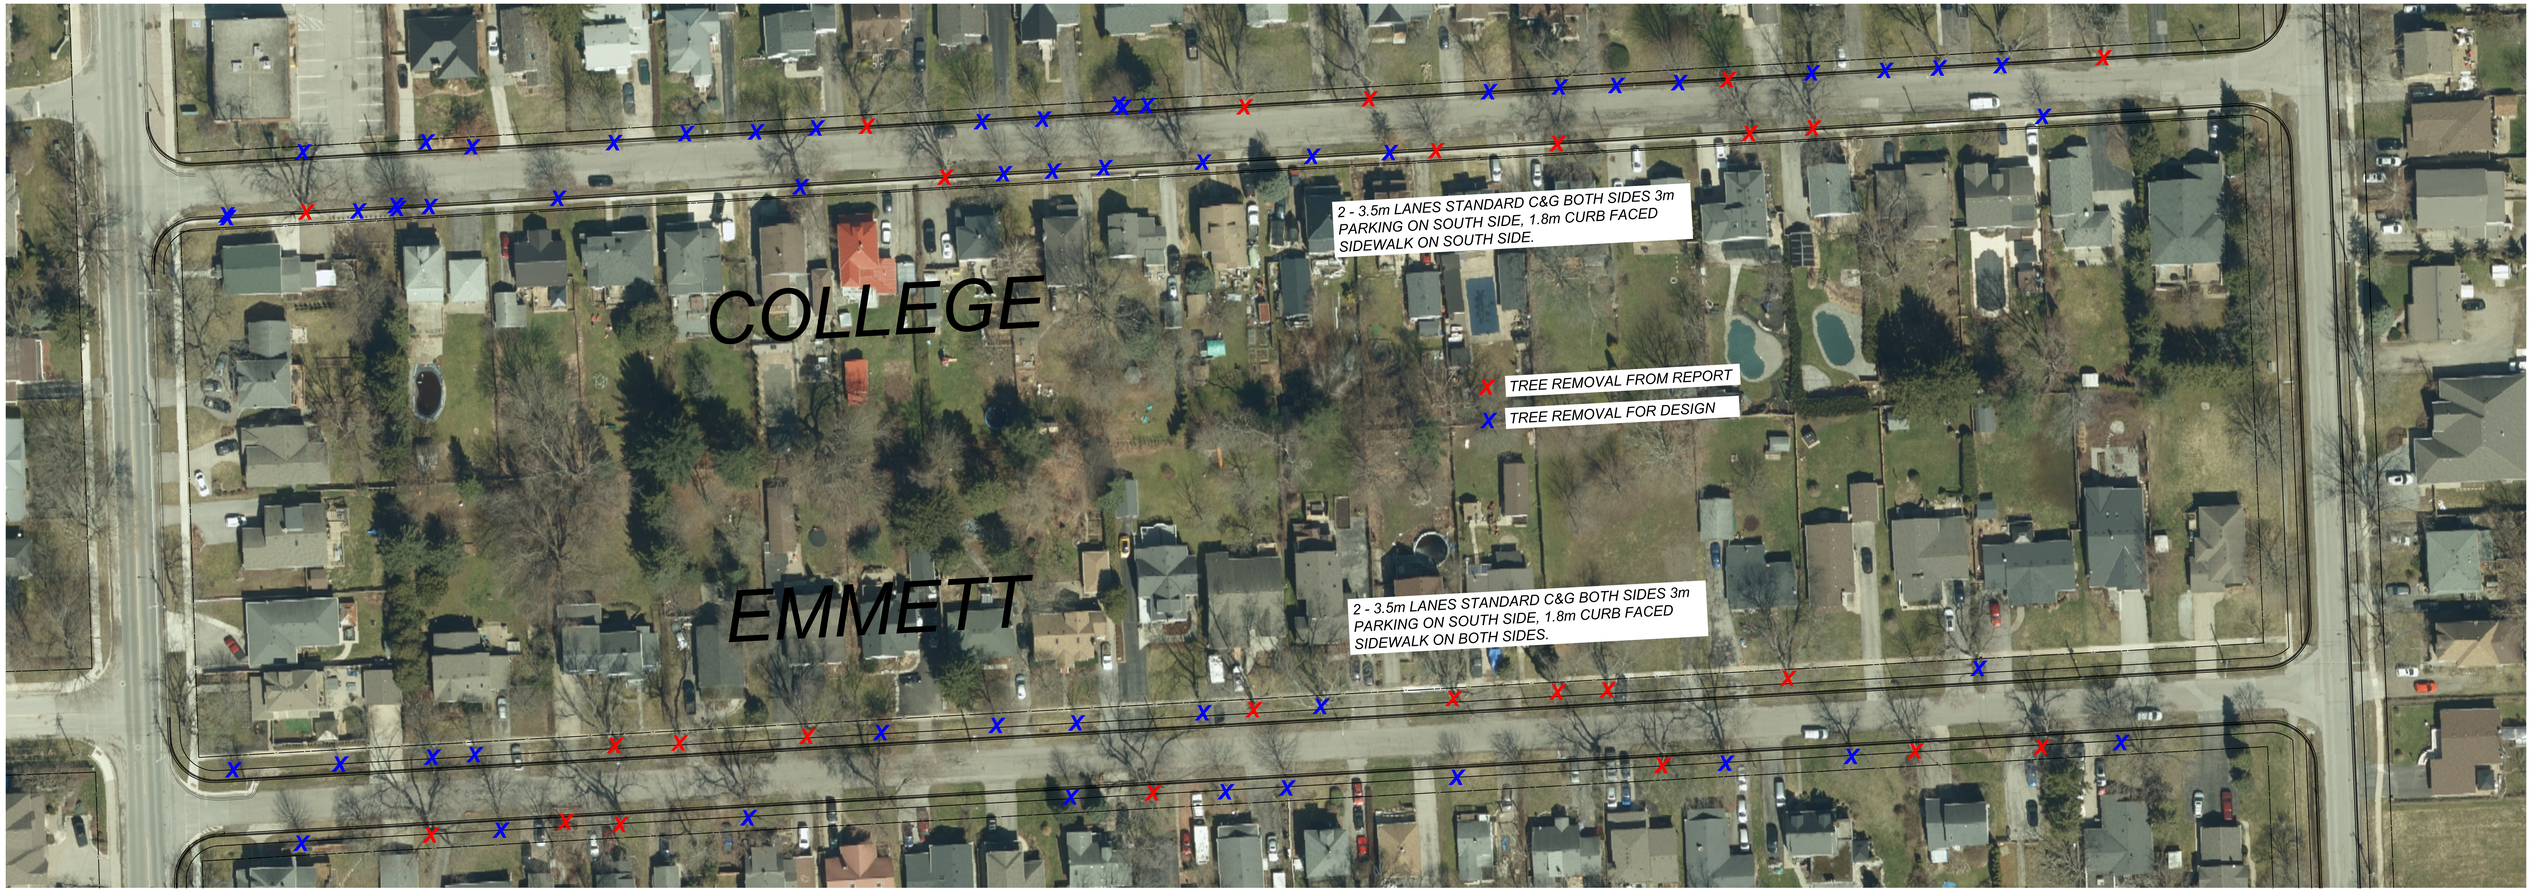
COLLEGE
EMMETT
2 - 3.5m LANES STANDARD C&G BOTH SIDES 3m PARKING ON SOUTH SIDE, 1.8m CURB FACED SIDEWALK ON SOUTH SIDE.
TREE REMOVAL FROM REPORT
TREE REMOVAL FOR DESIGN
2 - 3.5m LANES STANDARD C&G BOTH SIDES 3m PARKING ON SOUTH SIDE, 1.8m CURB FACED SIDEWALK ON BOTH SIDES.